UNIT G-1, SUBDIVISION

OF

FORBES PARK

SITUATED IN A PORTION OF THE
SANGRE DE CRISTO GRANT IN T.29 S., R.70 W., 6th P.M.
COSTILLA COUNTY, COLORADO

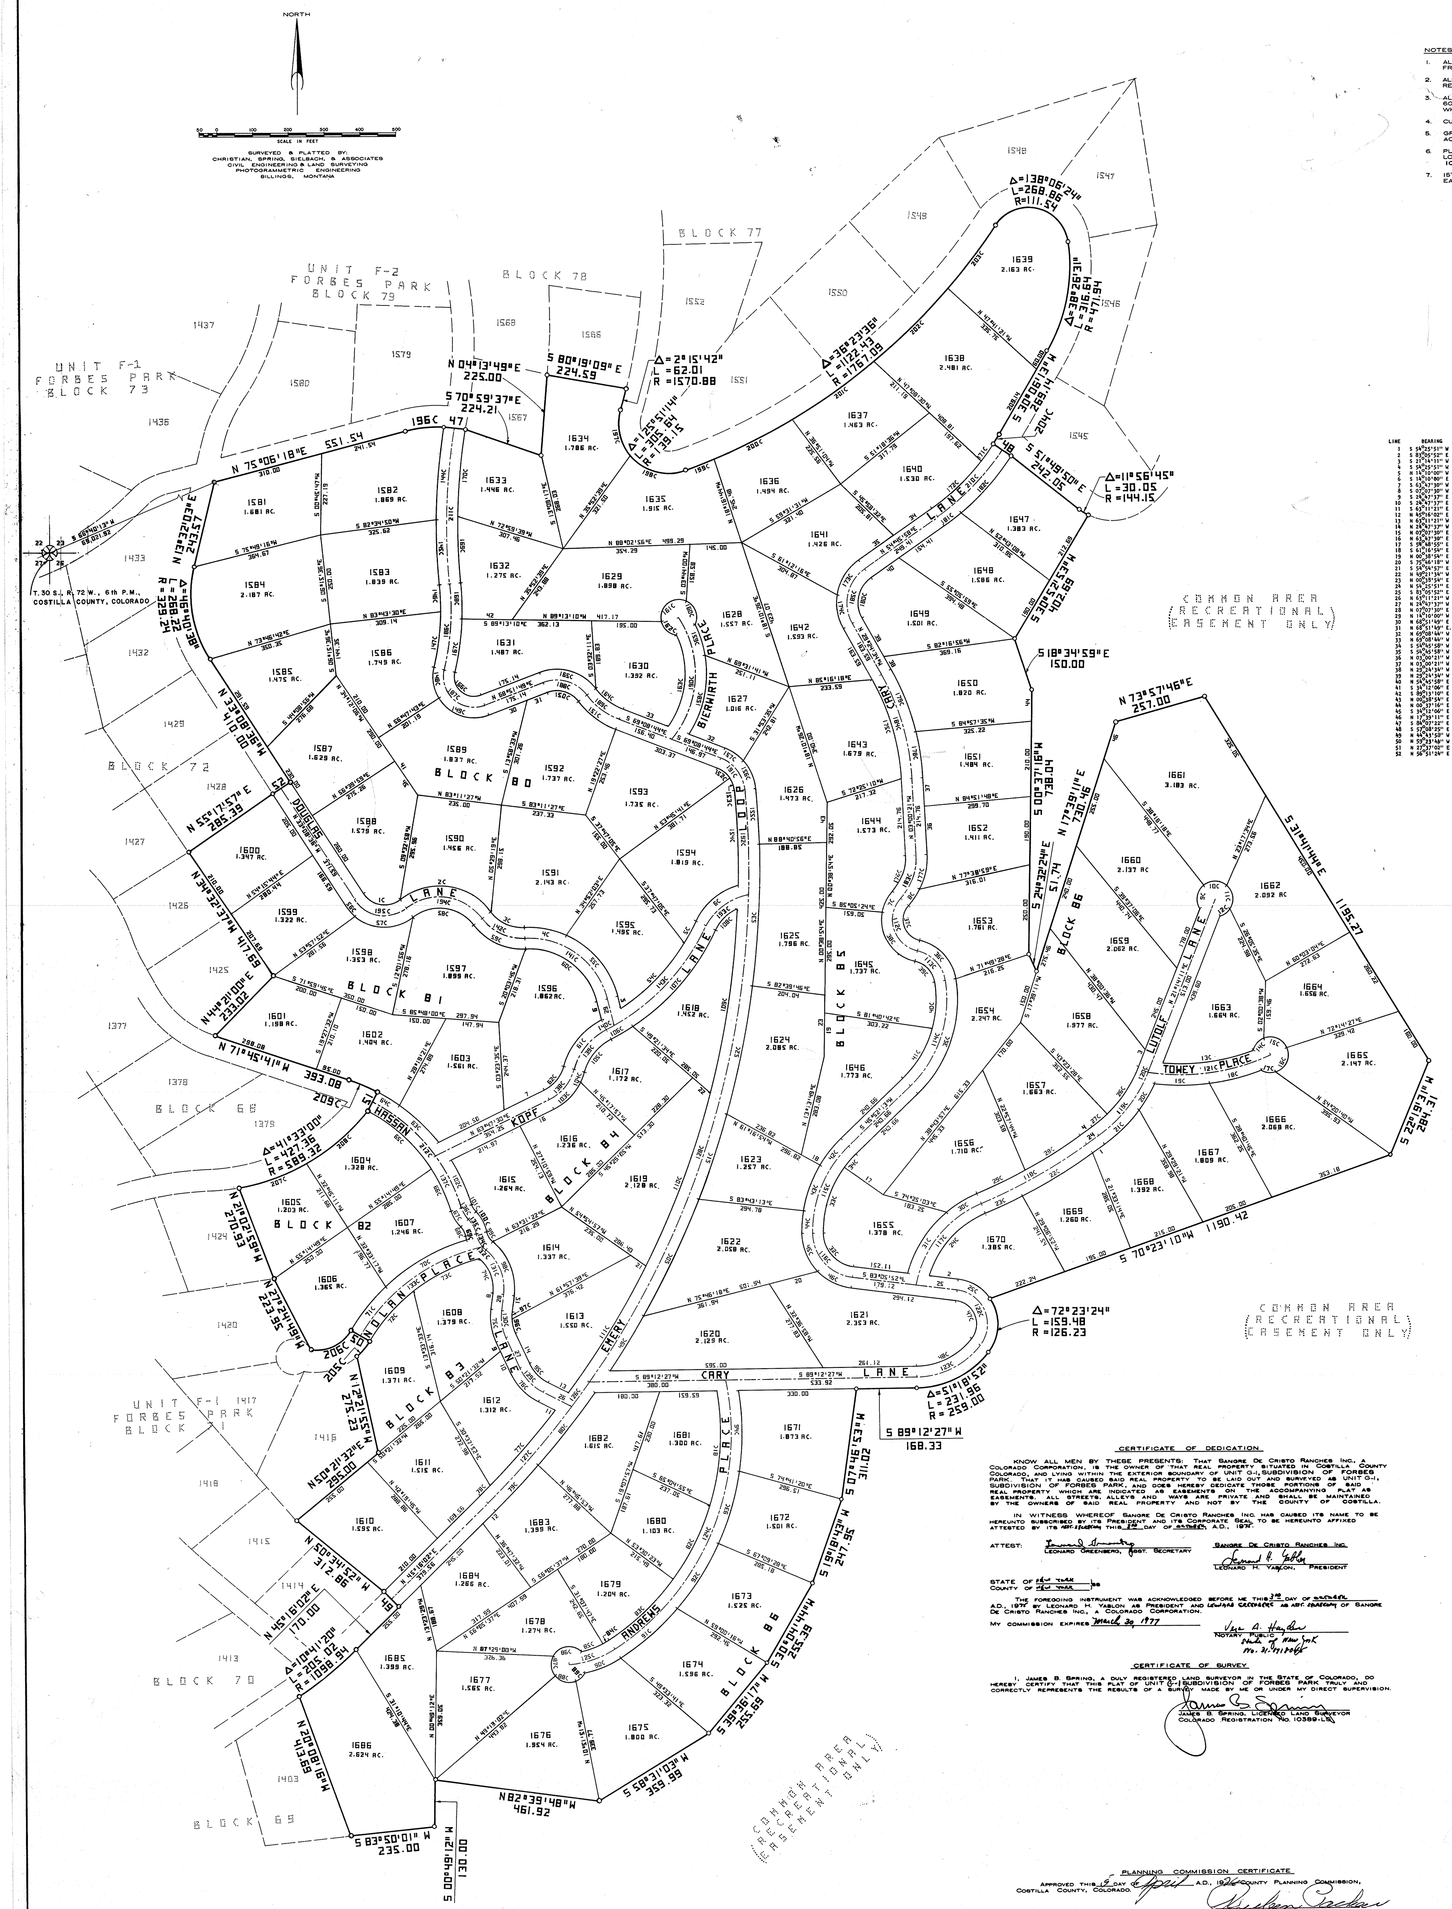
NORTH
SCALE IN FEET
SURVEYED & PLATTED BY:
CHRISTIAN, SPRING, SIELBACH, & ASSOCIATES
CIVIL ENGINEERING & LAND SURVEYING
PHOTOGRAMMETRIC ENGINEERING
BILLINGS, MONTANA
T.30 S., R.72 W., 6th P.M.,
COSTILLA COUNTY, COLORADO
UNIT F-2
FORBES PARK
BLOCK 79
BLOCK 78
BLOCK 77
UNIT F-1
FORBES PARK
BLOCK 73
BLOCK 72
BLOCK 68
BLOCK 69
BLOCK 70
BLOCK 1
BLOCK 80
BLOCK 81
BLOCK 82
BLOCK 83
BLOCK 84
BLOCK 85
BLOCK 86
COMMON AREA
(RECREATIONAL)
EASEMENT ONLY
COMMON AREA
(RECREATIONAL)
EASEMENT ONLY
COMMON AREA
(RECREATIONAL)
EASEMENT ONLY
LANE
PLACE
N 04°13'49"E
225.00
S 80°19'09"E
224.59
S 70°59'37"E
224.21
Δ=2°15'42"
L=62.01
R=1570.88
Δ=138°06'24"
L=268.82
R=111.54
Δ=38°28'31"
L=316.69
R=471.54
Δ=11°56'45"
L=30.05
R=144.15
S 18°34'59"E
150.00
N 73°57'46"E
257.00
S 34°41'41"E
1,195.27
S 70°23'10"W
1,190.12
Δ=72°23'24"
L=159.48
R=126.23
S 89°12'27"W
168.33
N 82°36'48"W
461.92
N 75°06'18"E
N 55°17'57"E
